Installed Tile 2022 - Tile

Count : 6388

Area : 0.00 ac

Length : 13,820 ft

Tile - Name

NOTILE(13,820.18 ft)

4 inch

Gronewold Farm Drainage

1835 100th Ave
Clarence, IA 52216
PH: (563) 452-3753

Cedar County
Fremont Twp.
Section 29

11/30/04

N

8" N-12
6" Tile
5" Tile
4" Tile

W

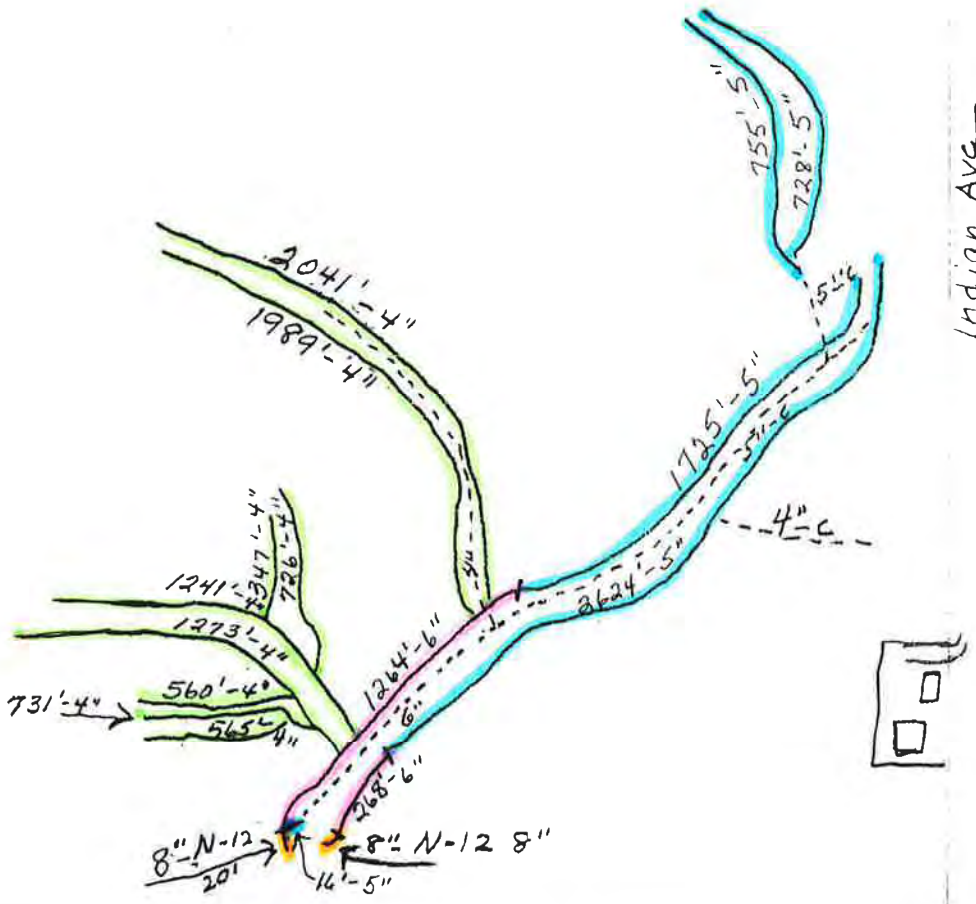

Indian Ave

S

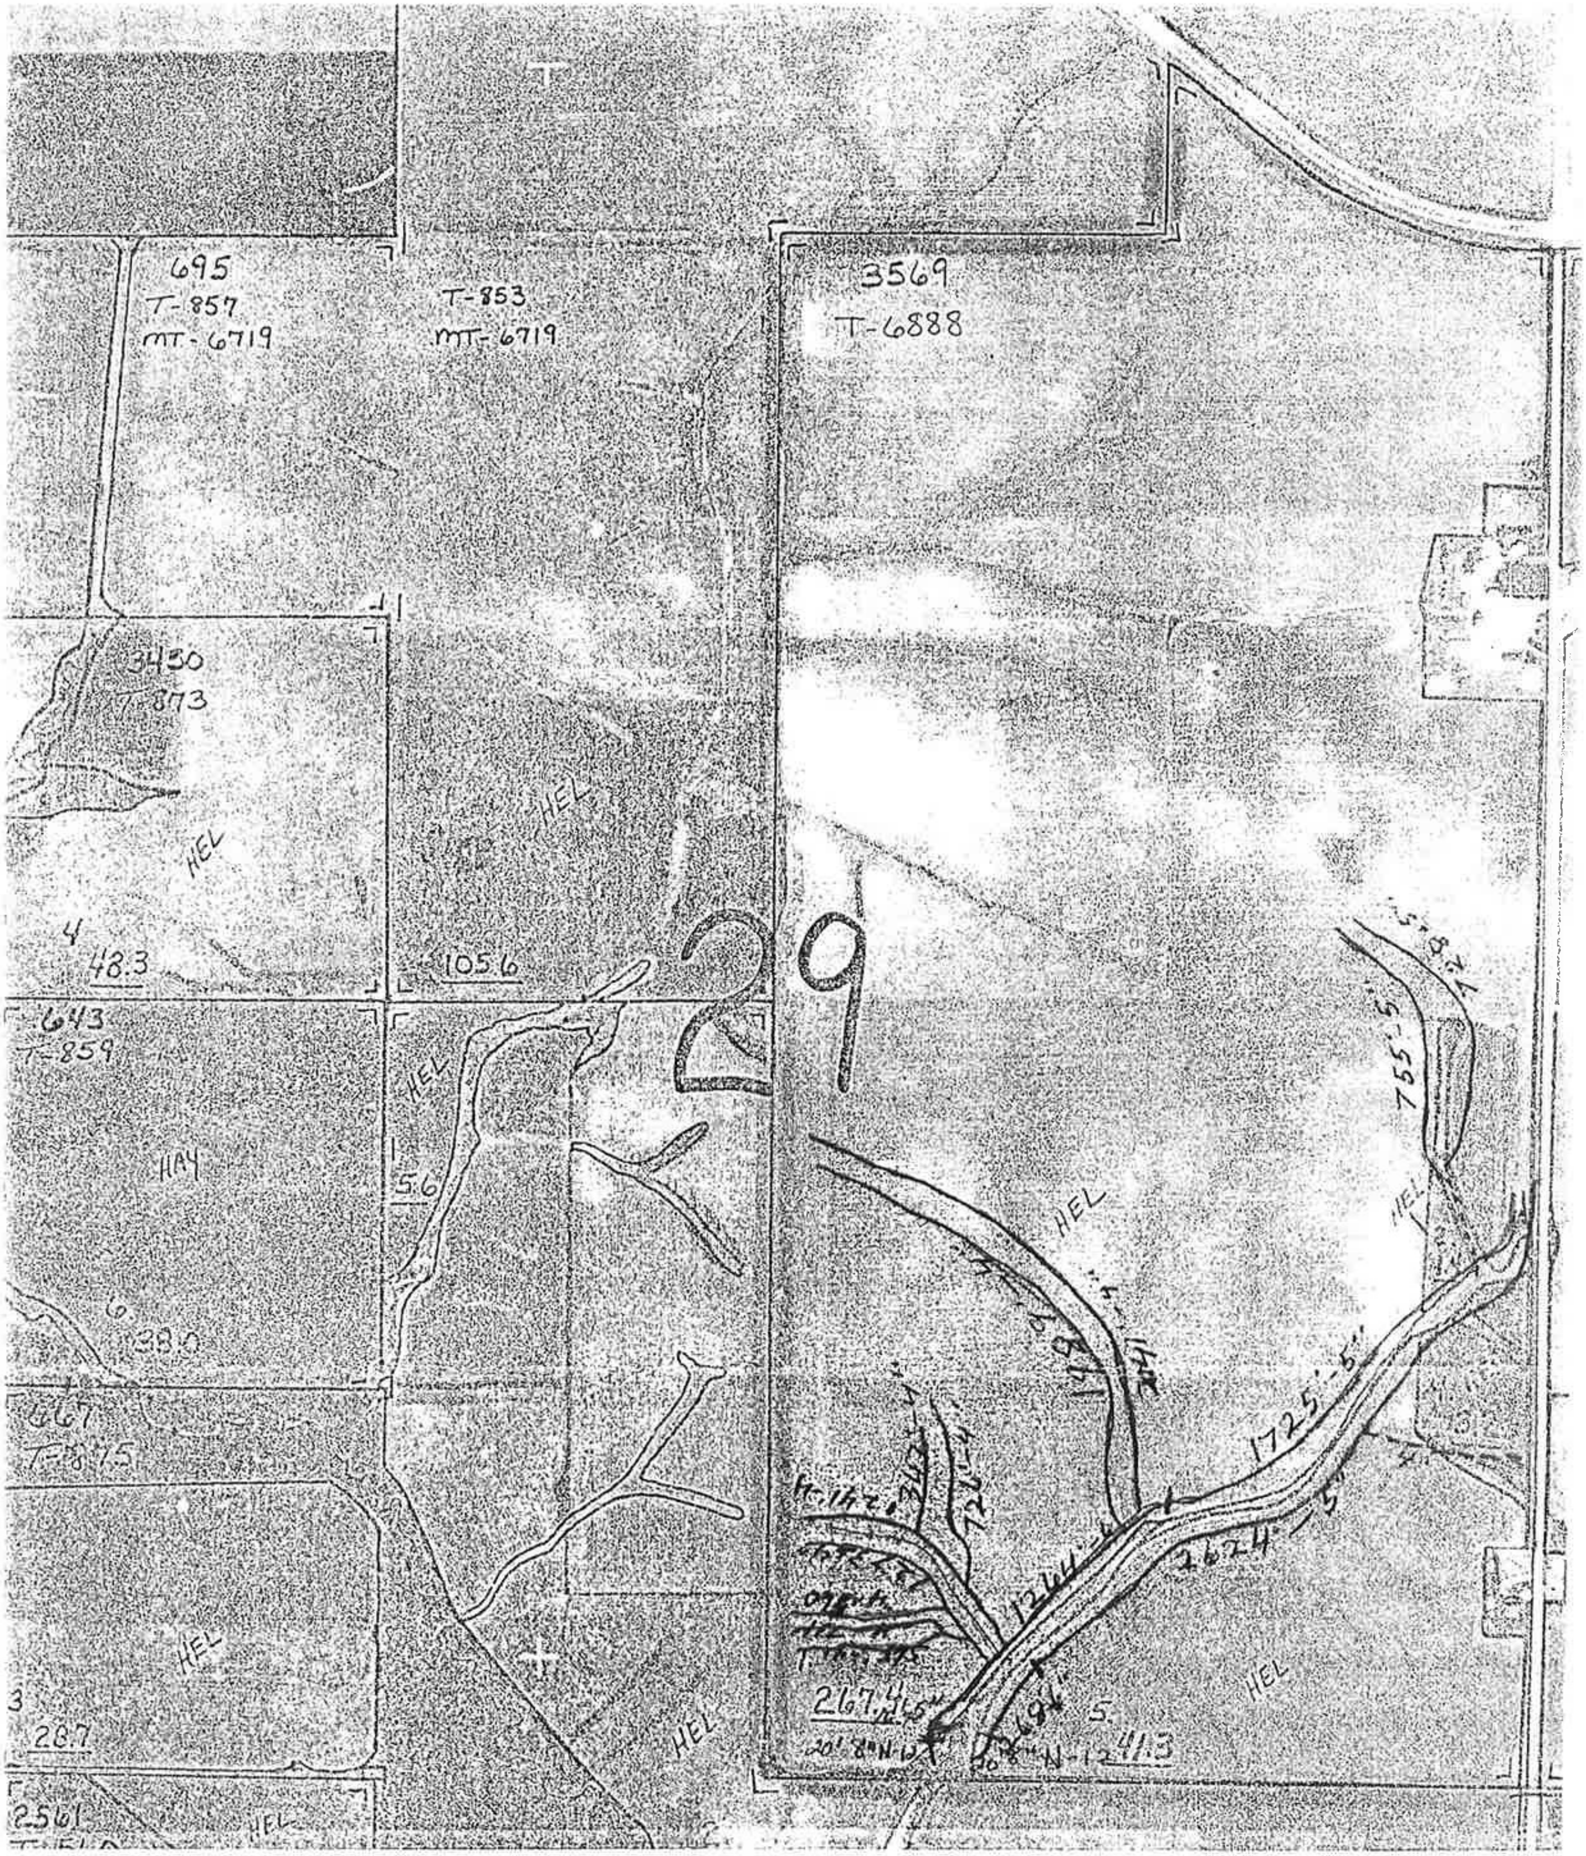

NOT TO SCALE ... DAR COUNTY -CROP YEAR 2004

F-4

Paul Lynch Farm - Sec. 29-Fremont Twp.

Rick Pruess Operator

FREMONT